



CONSTRUCTION PLANS AND SPECIFICATIONS
FOR
LOXAHATCHEE RIVER DISTRICT

IT OFFICES
REMODEL PLANS


SEPTEMBER 2026

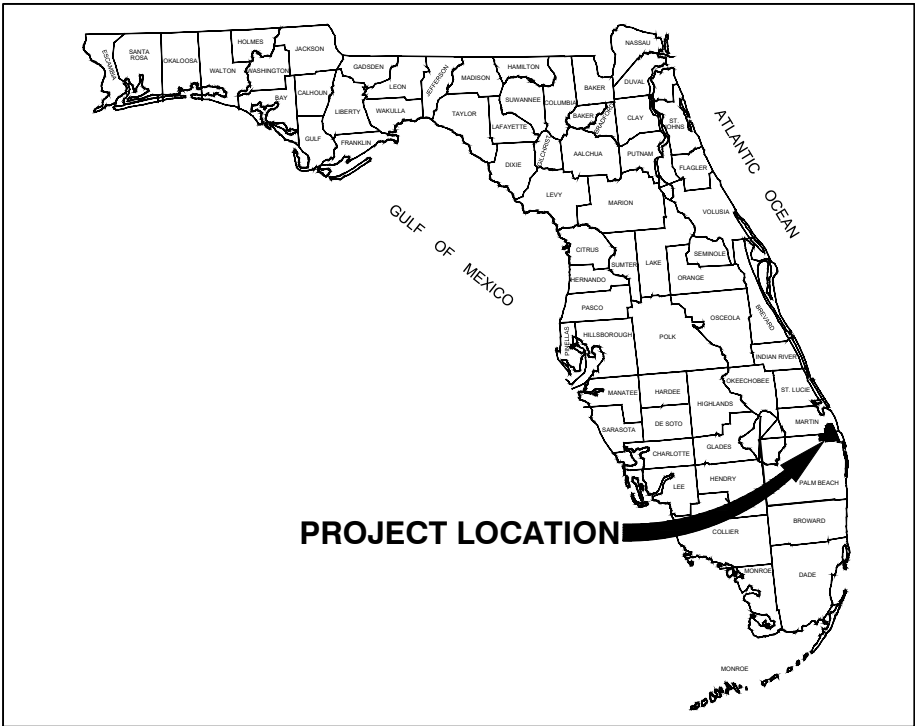

VICINITY MAP
N.T.S.

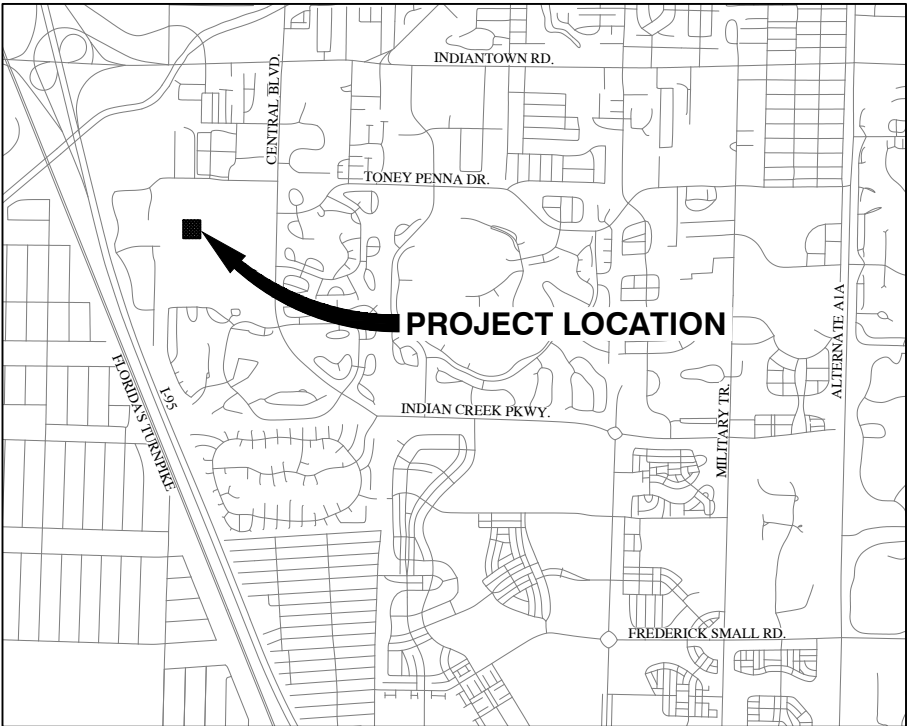

IT OFFICES / 2500 JUPITER PARK DR.
N.T.S.

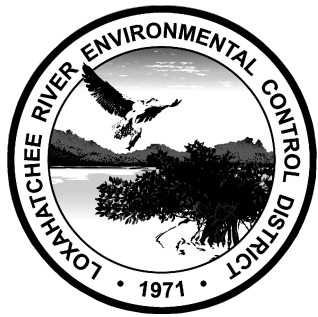

INDEX OF SHEETS


<u>SHEET #</u>	<u>DESCRIPTION</u>
SP-1	EXISTING AND PROPOSED SITE PLAN
FP-1	EXISTING FLOOR PLAN
DP	DEMOLITION PLAN
PP	PROPOSED PLAN
LP	LIGHTING PLAN
NP	NETWORK PLAN
SD-1	STANDARD DETAILS


KEVIN L. BAKER
CHAIRMAN

DR. MATT H. ROSTOCK
BOARD MEMBER

STEPHEN B. ROCKOFF
BOARD MEMBER

GORDON M. BOGGIE
BOARD MEMBER

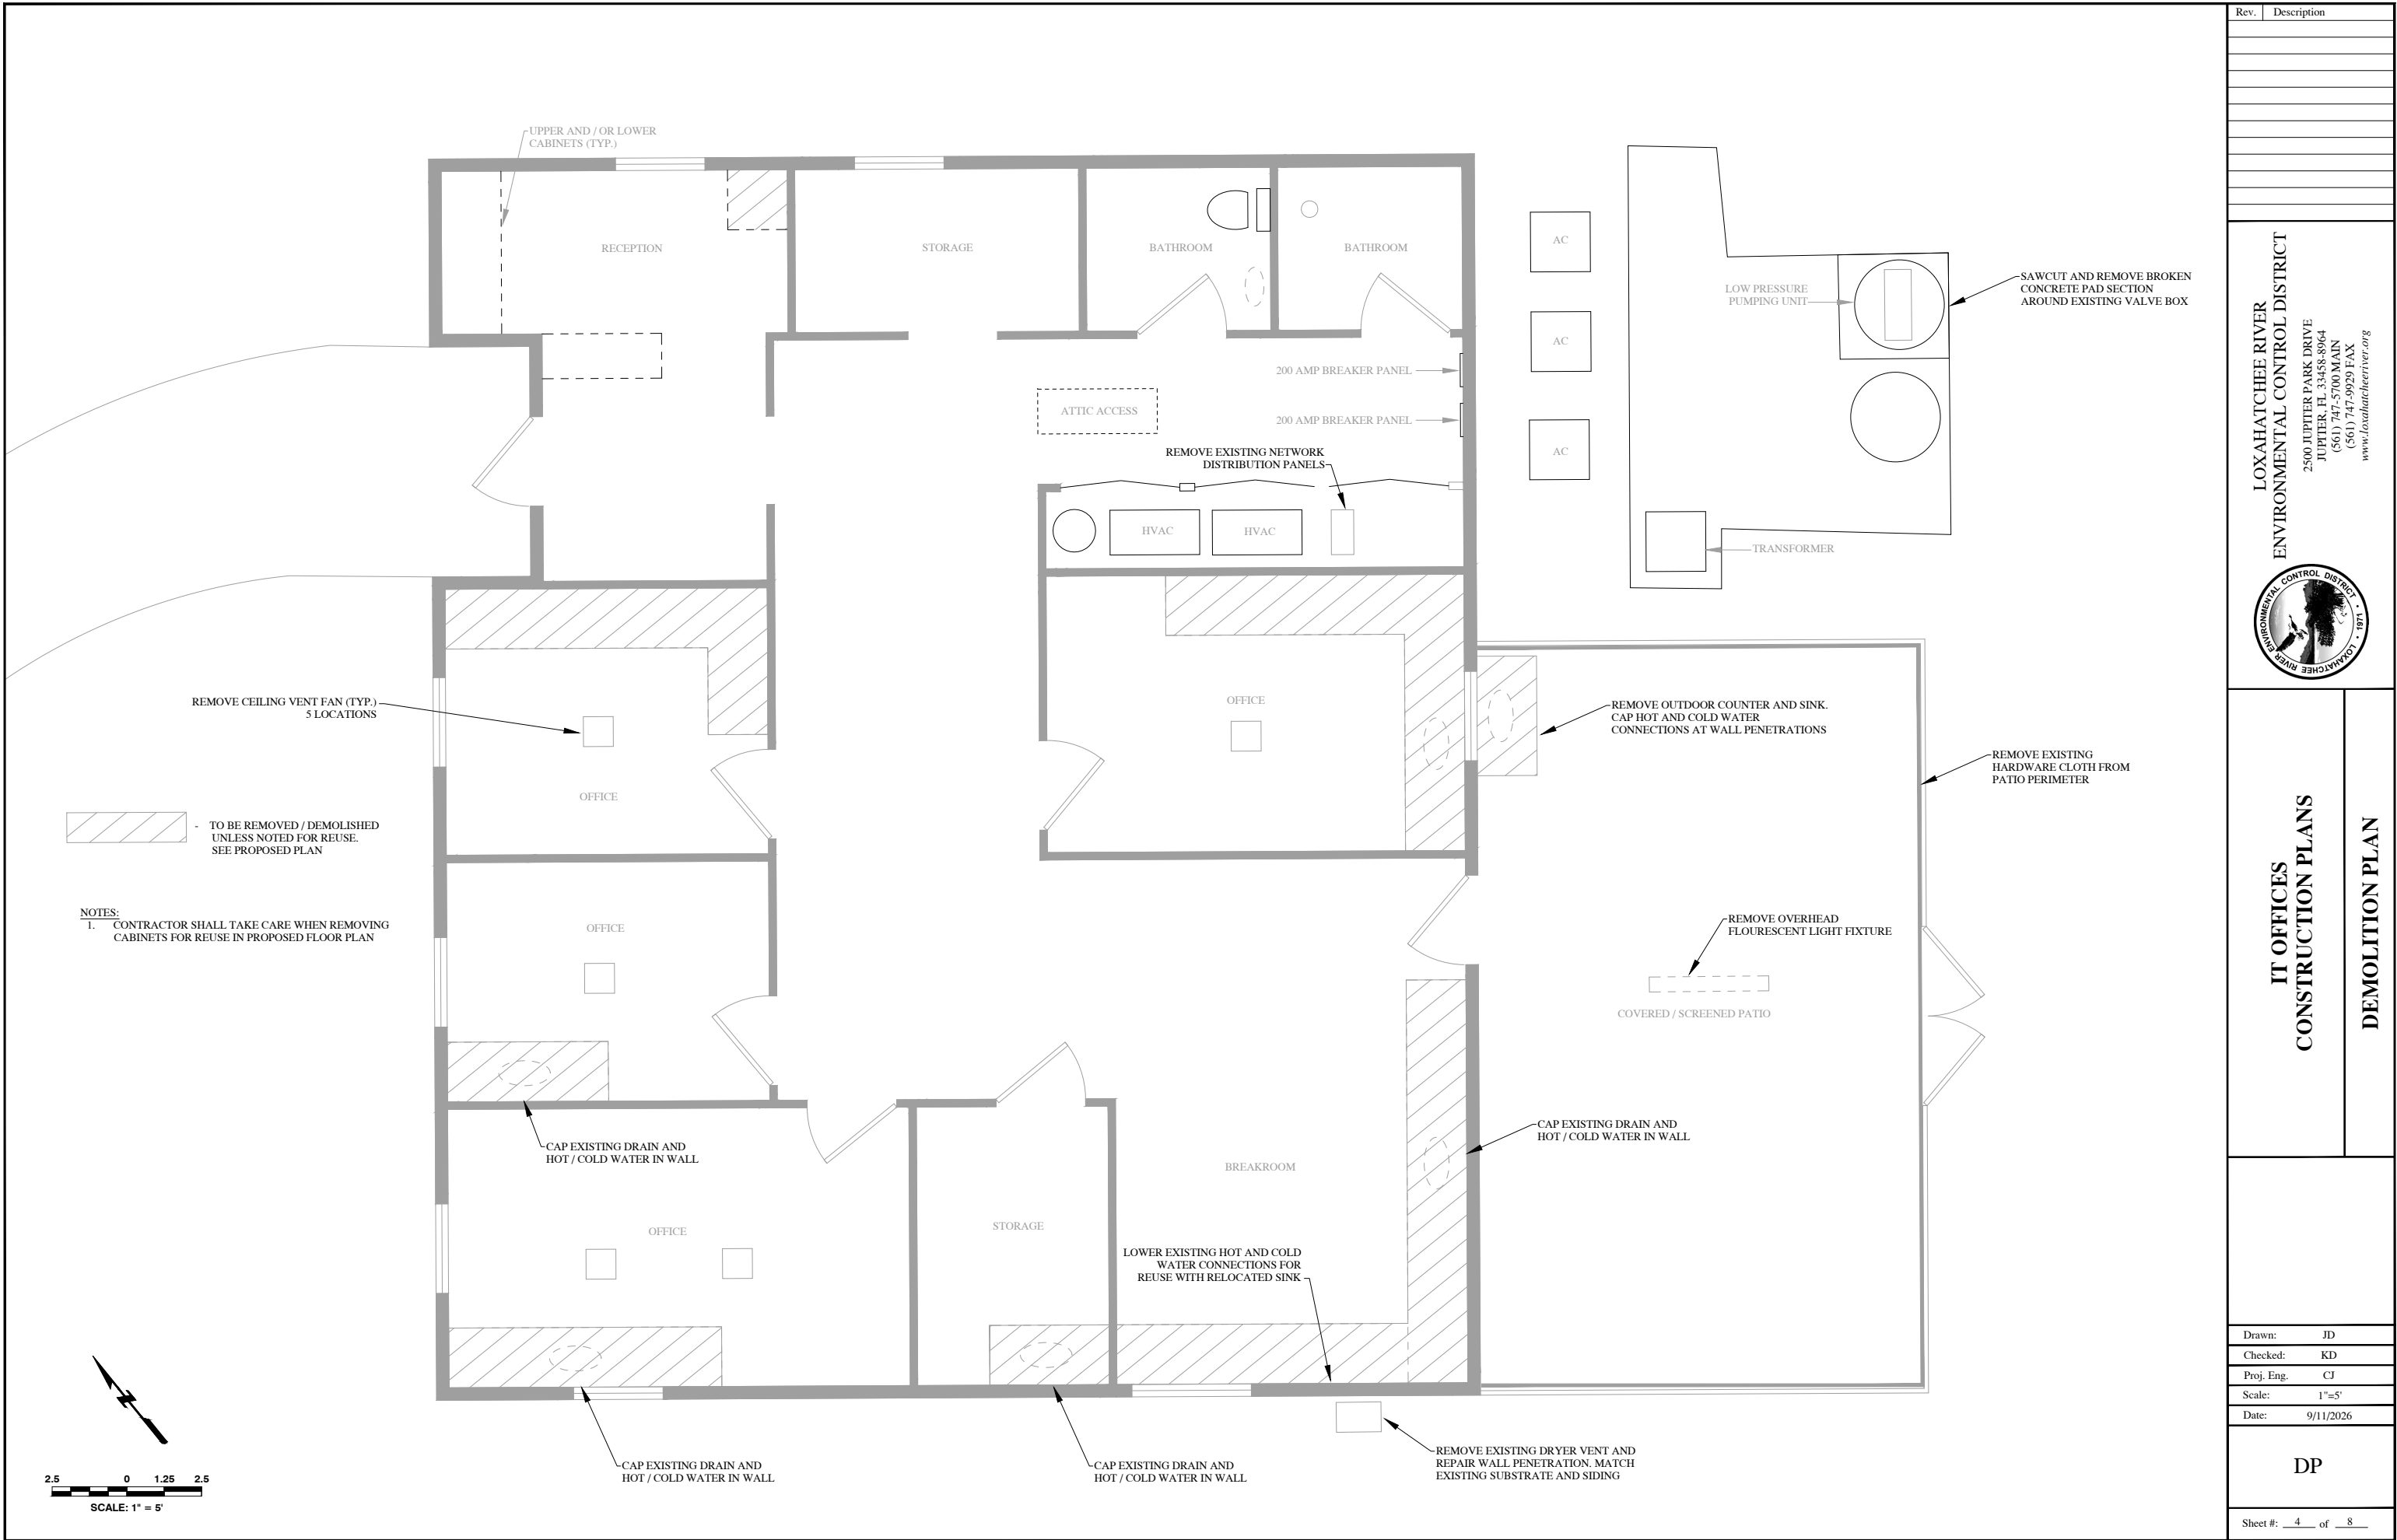

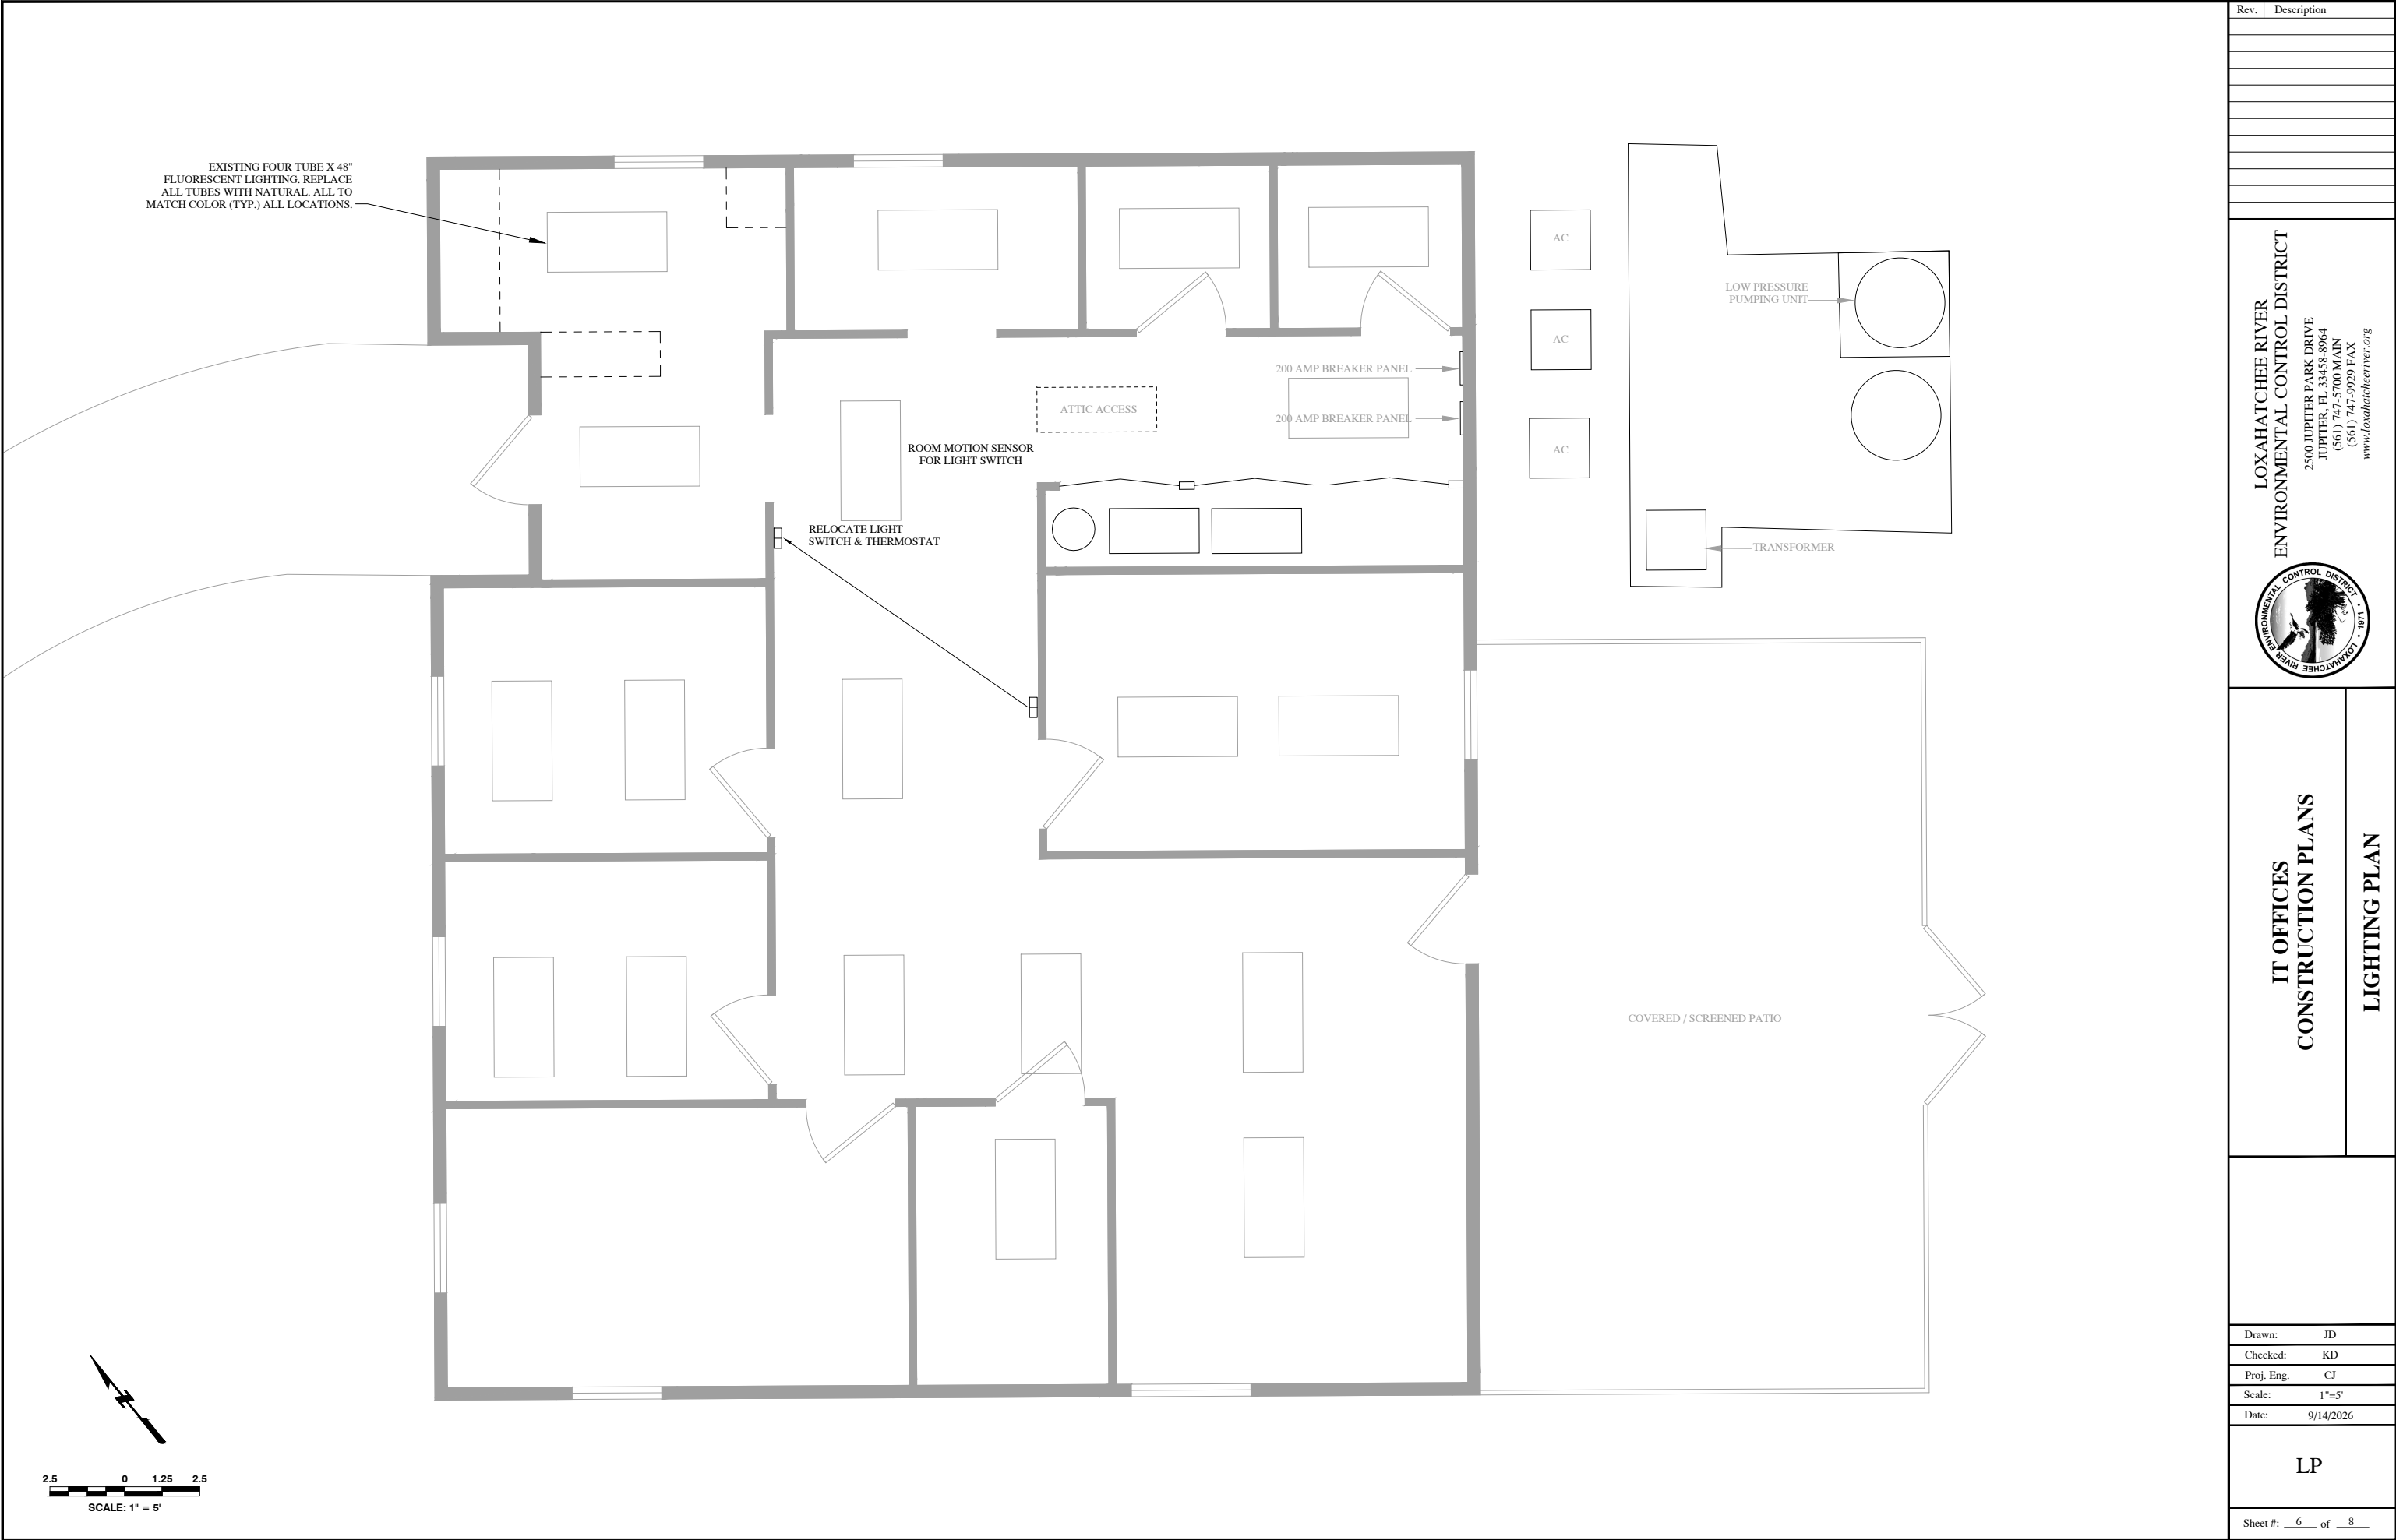

Rev.	Description

LOXAHATCHEE RIVER
ENVIRONMENTAL CONTROL DISTRICT

2500 JUPITER PARK DRIVE
JUPITER, FL 33458-8064
(561) 747-5700 MAIN
(561) 747-9929 FAX
www.loxahatcheeriver.org

IT OFFICES
CONSTRUCTION PLANS

LIGHTING PLAN

Drawn:	JD
Checked:	KD
Proj. Eng.	CJ
Scale:	1"=5'
Date:	9/14/2026
LP	
Sheet #: 6 of 8	

[illegible]

**LOXAHATCHEE RIVER
ENVIRONMENTAL CONTROL DISTRICT**
2500 JUPITER PARK DRIVE
JUPITER, FL 33458-8964
(561) 747-5700 MAIN
(561) 747-9929 FAX
www.loxahatcheeriver.org



IT OFFICES CONSTRUCTION PLANS

DETAILS

Drawn:	JD
Checked:	KD
Proj. Eng.	CJ
Scale:	NTS
Date:	9/11/2026

SD-1